
GRAPHIC SCALE(S)


PROJECT REFERENCE NO.	SHEET NO.
H004047	01

CONCEPTUAL DESIGN 2

SUBJECT TO CHANGE WITHOUT NOTICE
FOR FEASIBILITY STUDY PURPOSES ONLY

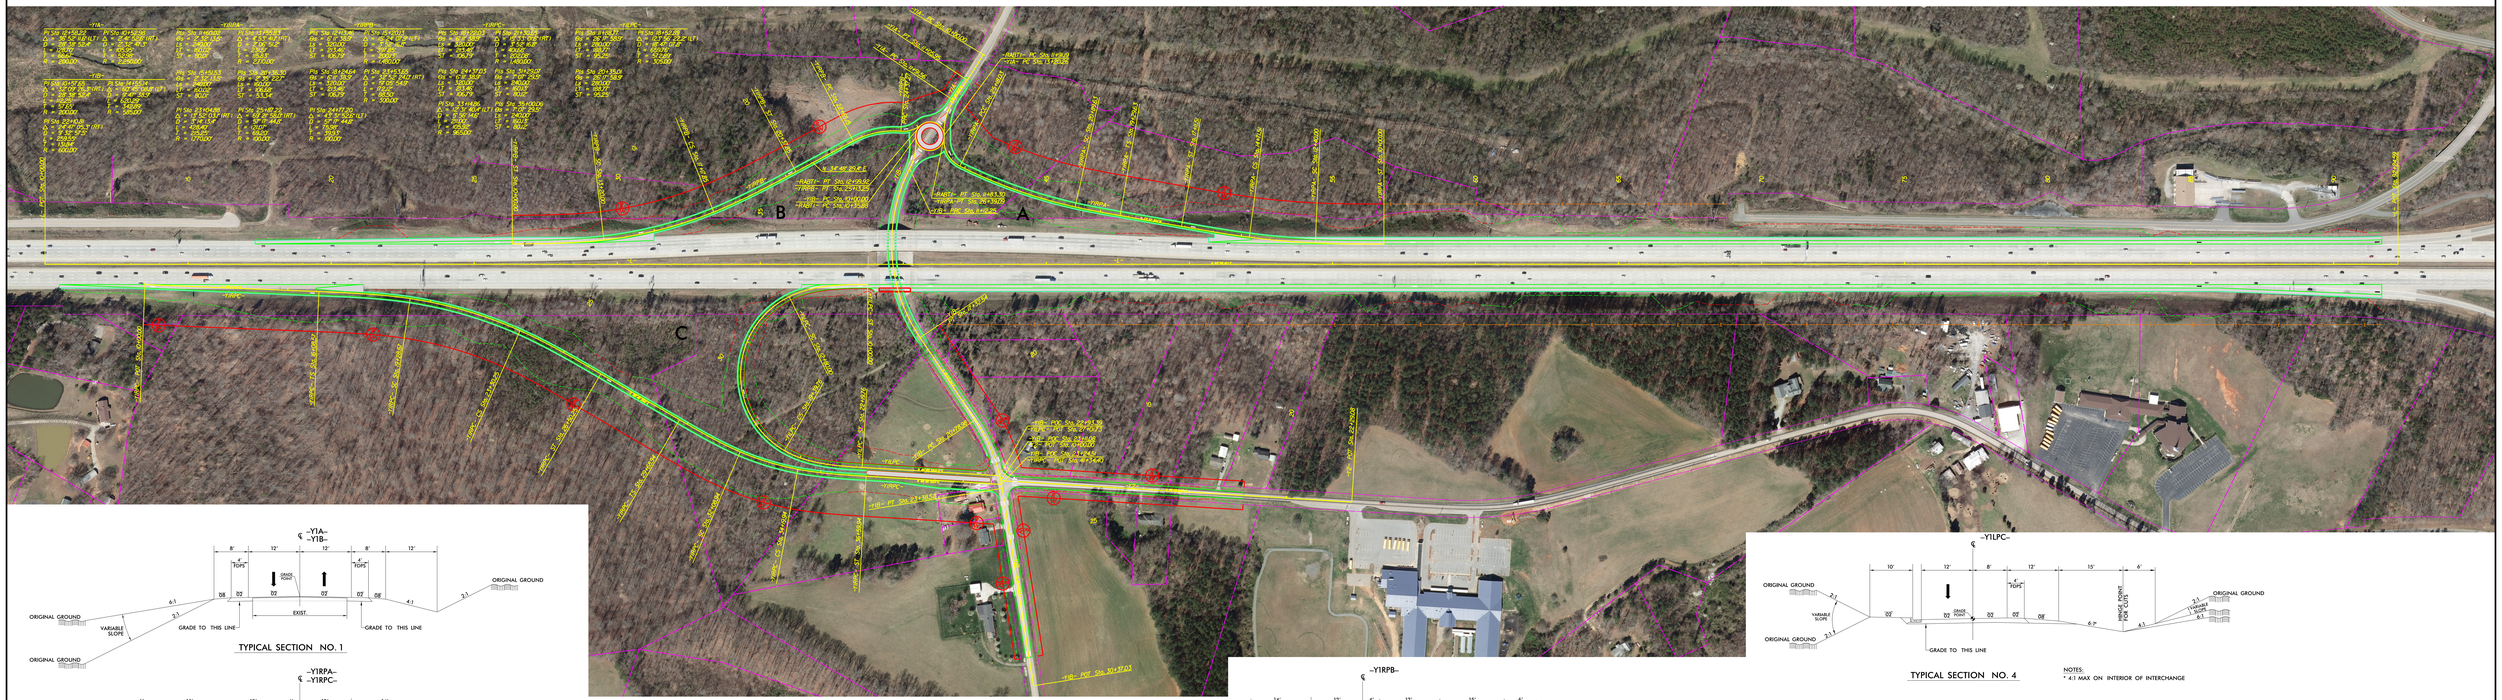


TYPICAL SECTION NO. 1

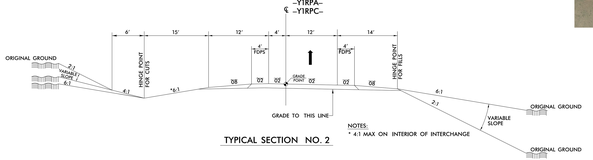

TYPICAL SECTION NO. 2

NOTES:
* 4:1 MAX ON INTERIOR OF INTERCHANGE

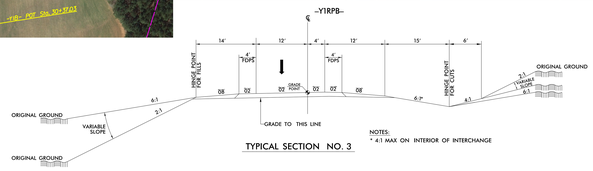


TYPICAL SECTION NO. 3

NOTES:
* 4:1 MAX ON INTERIOR OF INTERCHANGE

TYPICAL SECTION NO. 4

NOTES:
* 4:1 MAX ON INTERIOR OF INTERCHANGE

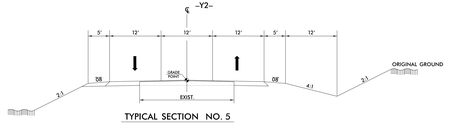

TYPICAL SECTION NO. 5

STEWART
STEWART.COM