
GRAPHIC SCALES

PROJECT REFERENCE NO.	SHEET NO.
H004247	01

CONCEPTUAL DESIGN 1


SUBJECT TO CHANGE WITHOUT NOTICE
FOR FEASIBILITY STUDY PURPOSES ONLY

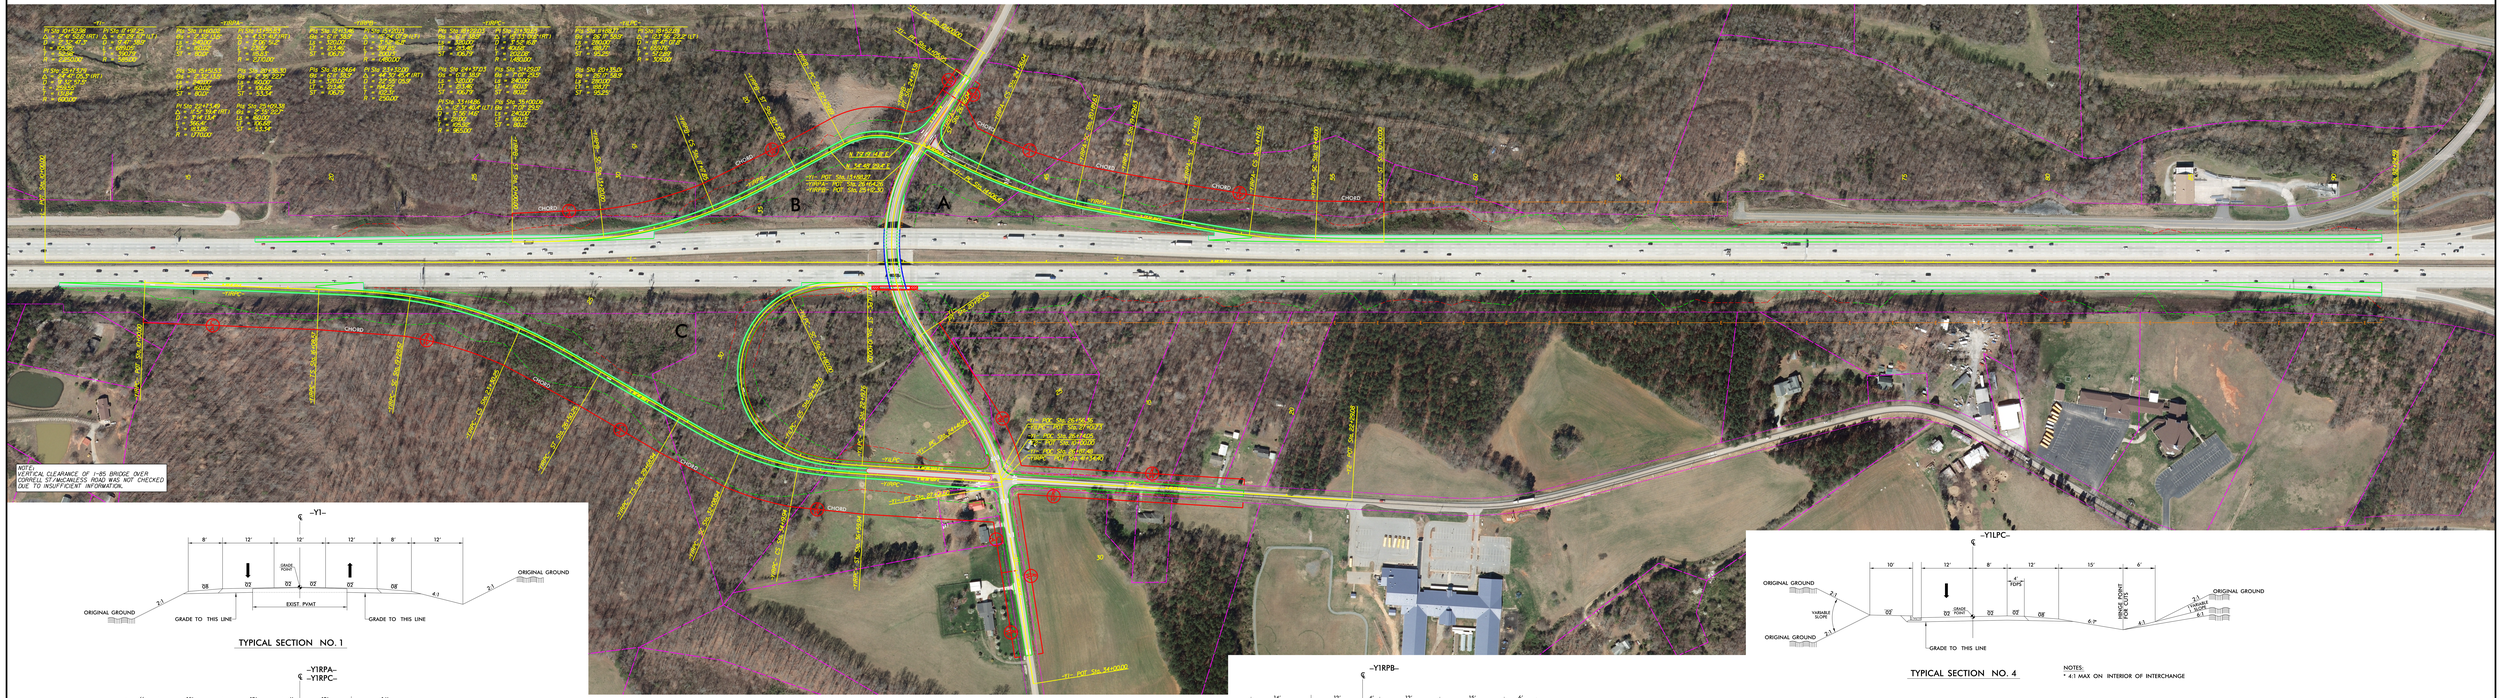

–Y1–

TYPICAL SECTION NO. 1


–Y1RPA–
–Y1RPC–

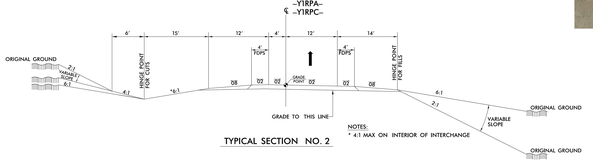

TYPICAL SECTION NO. 2

NOTES:
* 4:1 MAX ON INTERIOR OF INTERCHANGE

–Y1RPB–

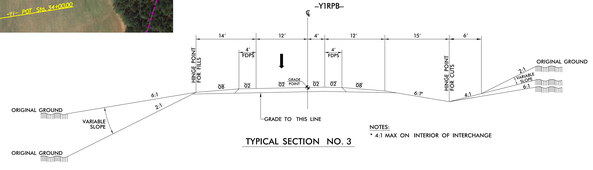

TYPICAL SECTION NO. 3


NOTES:
* 4:1 MAX ON INTERIOR OF INTERCHANGE

–Y1LPC–

TYPICAL SECTION NO. 4

NOTES:
* 4:1 MAX ON INTERIOR OF INTERCHANGE

–Y2–

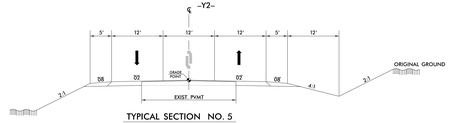

TYPICAL SECTION NO. 5

STEWART
2116 RIVER PLACE DR | STE 200
CHARLOTTE, NC 28214
(704) 364-7744
www.stewartinc.com