GRAPHIC SCALES

PROJECT REFERENCE NO.	SHEET NO.
H.000956	17

CONCEPTUAL DESIGN 1

SUBJECT TO CHANGE WITHOUT NOTICE
FOR FEASIBILITY STUDY PURPOSES ONLY

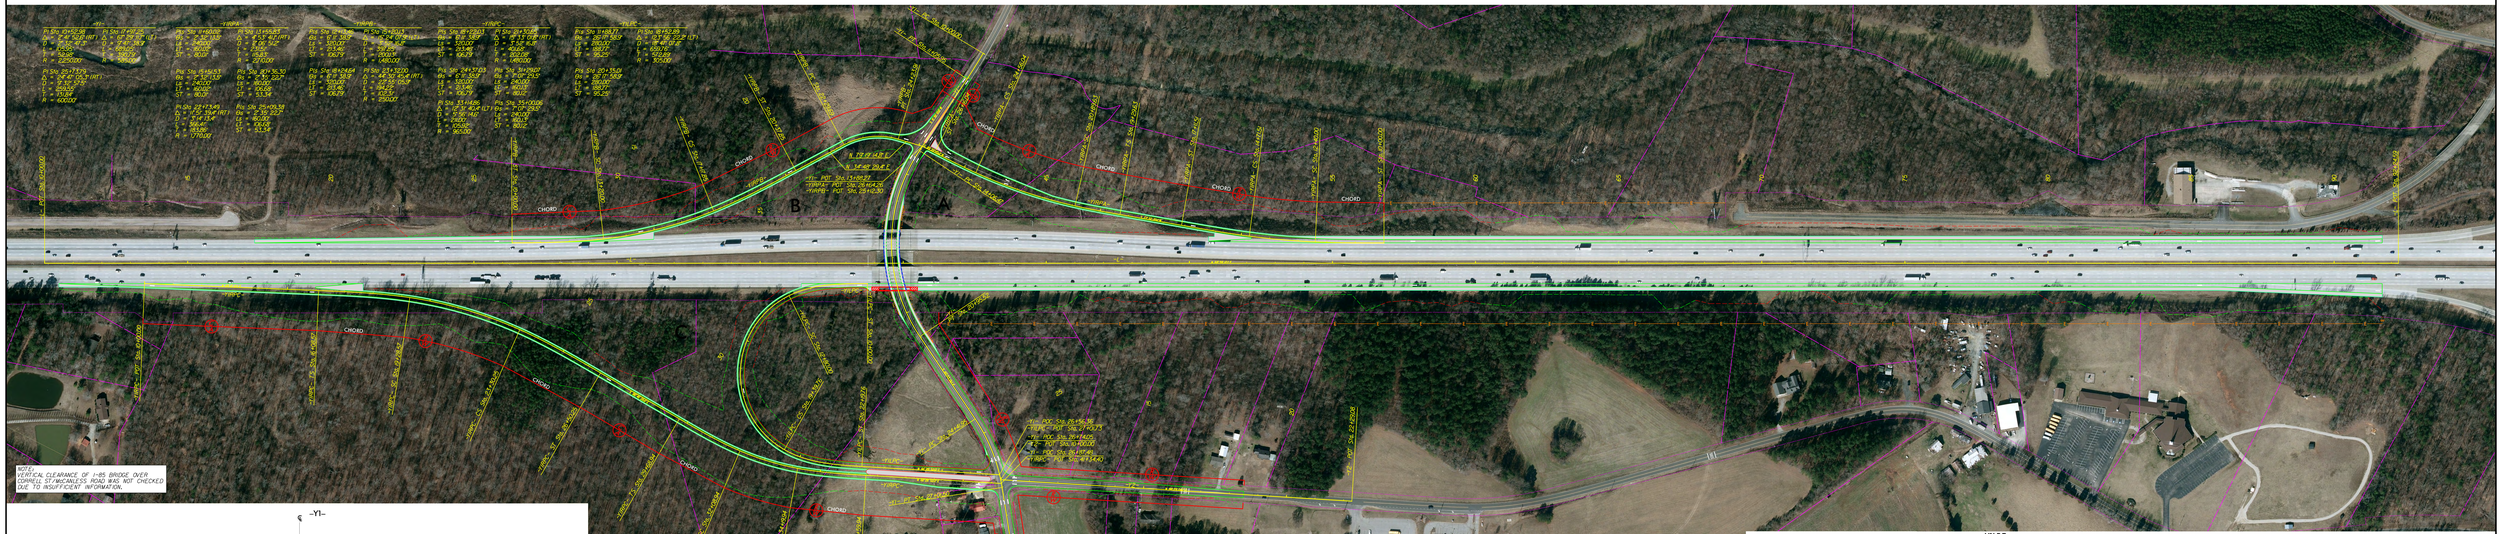

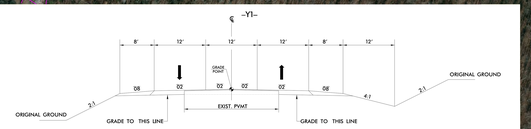

TYPICAL SECTION NO. 1

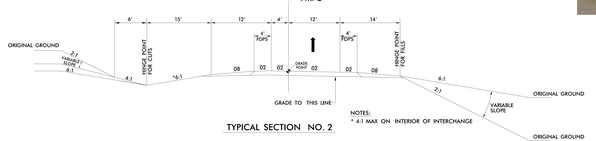

NOTES:
* 4:1 MAX ON INTERIOR OF INTERCHANGE

TYPICAL SECTION NO. 2

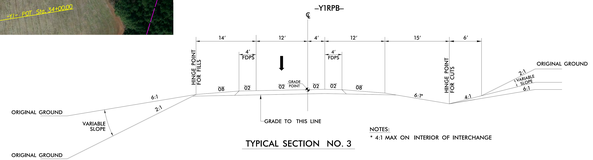

NOTES:
* 4:1 MAX ON INTERIOR OF INTERCHANGE

TYPICAL SECTION NO. 3

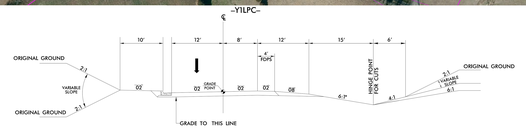

TYPICAL SECTION NO. 4

NOTES:
* 4:1 MAX ON INTERIOR OF INTERCHANGE

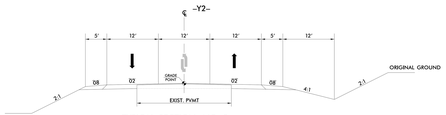

TYPICAL SECTION NO. 5

McCORMICK TAYLOR